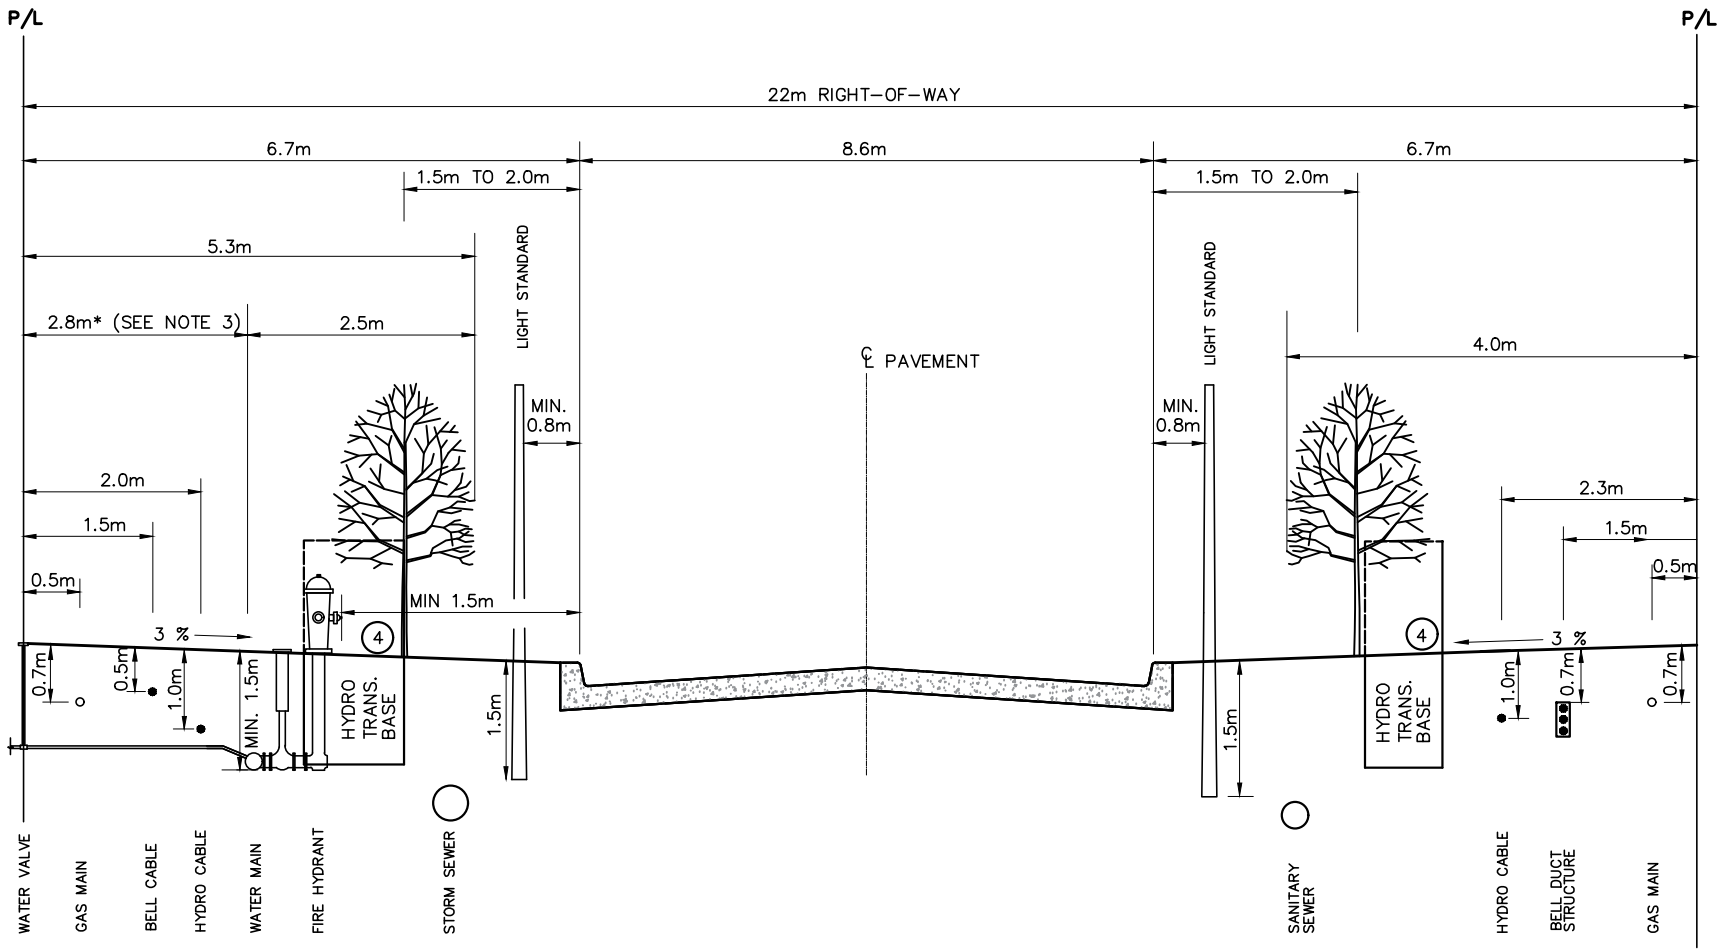

NOTES:

1. IT IS NOTED THAT THE ABOVE CROSS SECTION IS MEANT TO BE A GUIDELINE ONLY AND CANNOT POSSIBLY APPLY IN EVERY INSTANCE. FOR EXAMPLE, NO PROVISION IS SHOWN FOR BELL TELEPHONE MANHOLES OR SIDEWALKS AND IT IS THE RESPONSIBILITY OF THE CONSULTING ENGINEER TO HAVE ALL UNDERGROUND LOCATIONS APPROVED BY THE UTILITY COMPANIES FOR EACH SUBDIVISION AS SET OUT IN THE MANUAL OF DEVELOPMENT REQUIREMENTS.
2. VERTICAL DIMENSIONS TO UTILITY PLANT ARE GUIDELINES ONLY AND SHOULD BE CONFIRMED WITH THE UTILITY COMPANIES BY THE CONSULTING ENGINEER. THESE DIMENSIONS ARE SHOWN TO TOP OF FINAL GRADE, IT IS THEREFORE ESSENTIAL THAT GRADING BE COMPLETED TO OUTER EDGE OF RIGHT-OF-WAY BEFORE UTILITY INSTALLATION AND TO BE WITHIN ±15cm OF FINAL GRADE.
3. *THIS DIMENSION TO BE CONFIRMED WITH THE WINDSOR UTILITIES COMMISSION BY THE CONSULTING ENGINEER.
4. ABOVE GROUND TRANSFORMER TO BE LOCATED ON PLAN VIEWS BY ENGINEER. NO TWO (2) ABOVE GROUND UTILITIES ON THE SAME FRONTAGE.
5. CABLE T.V. TO BE JOINT USE WITH BELL OR HYDRO.

NOT TO SCALE

CITY OF WINDSOR
ENGINEERING DEPARTMENT

STANDARD UTILITY CROSS-SECTION FOR 22m RIGHT-OF-WAY (NO PLANT UNDER PAVEMENT)

DR'N BY: PW, AZ	DATE: JAN, 1980
REV. DATE: JAN, 2024	CH'KD BY(ENG): PM, JH
CH'KD BY(GEO/OPS): PJU, AL	PASSED BY: FM

Mark Winterton
Digitally signed by Mark Winterton
Date: 2024.02.05 12:33:41 -05'00'
CITY ENGINEER

AS-206B