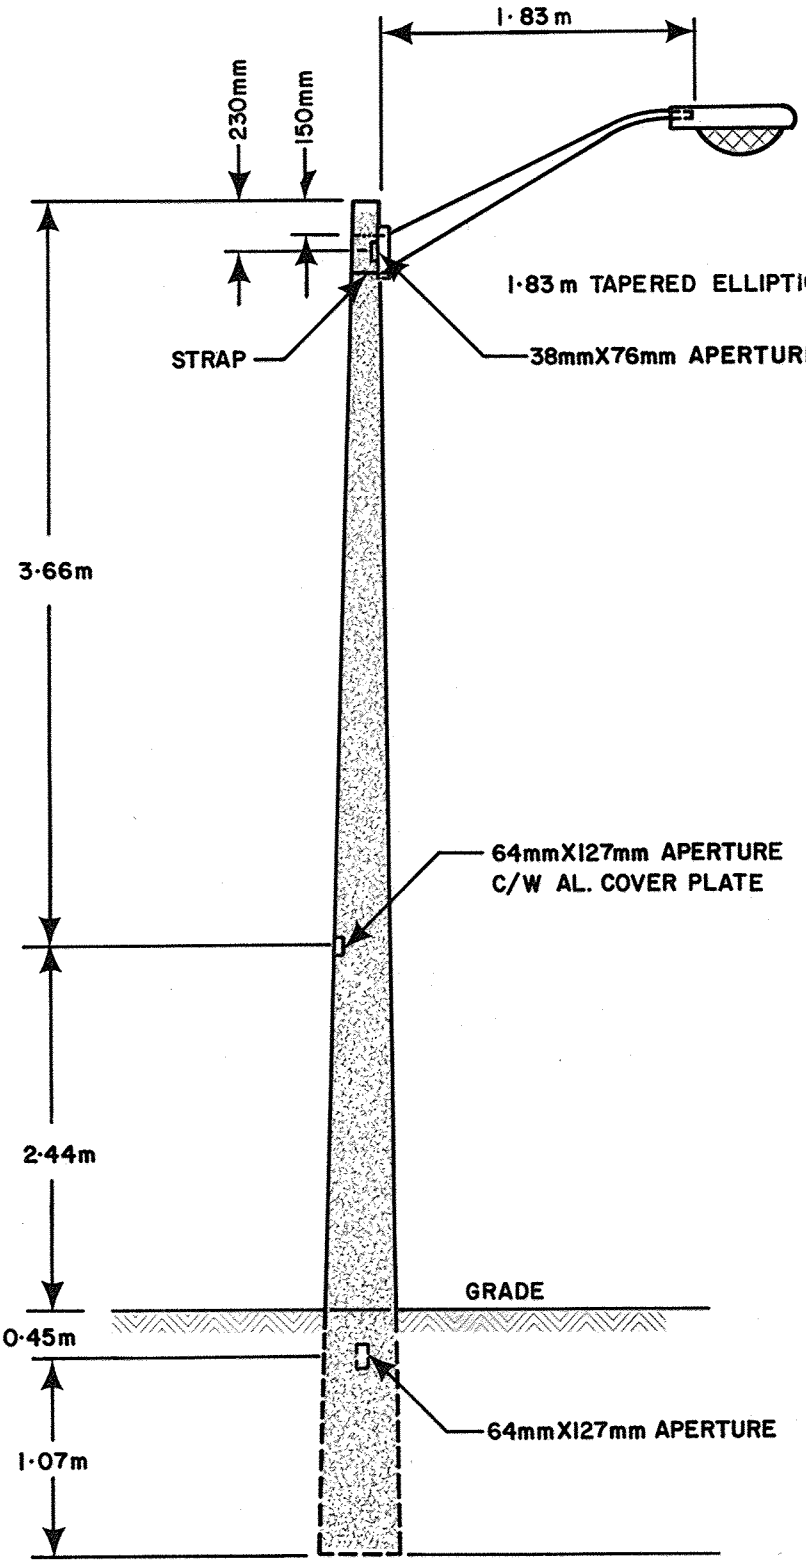

NOTES

1. HOLE DIMENSIONS ARE FROM TOP OF POLE EXCEPT AS NOTED.
2. HOLES SHALL BE 19mm DIAMETER
3. POLE TOP DIAMETER SHALL BE 121mm WITH FLAT TOP.
4. POLE SHALL BE ROUND
5. POLE SHALL BE CLASS 'B'
6. CONCRETE POLE SHALL BE SPUN TO C.S.A. STANDARDS A14·1–1965

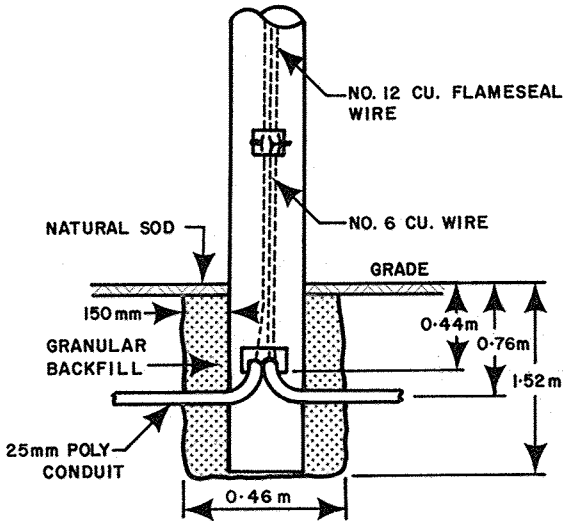

7·62m CONCRETE OR FIBREGLASS POLE
N.T.S.

CITY OF WINDSOR
DEPARTMENT OF PUBLIC WORKS

STANDARD RESIDENTIAL STREET LIGHT (TYPE 1)

DR'N BY : E. STERGIOU	DATE : MAY 1980
REVISION :	CH'KD BY :
CH'KD BY :	PASSED BY :

COMMISSIONER OF WORKS

AS-509