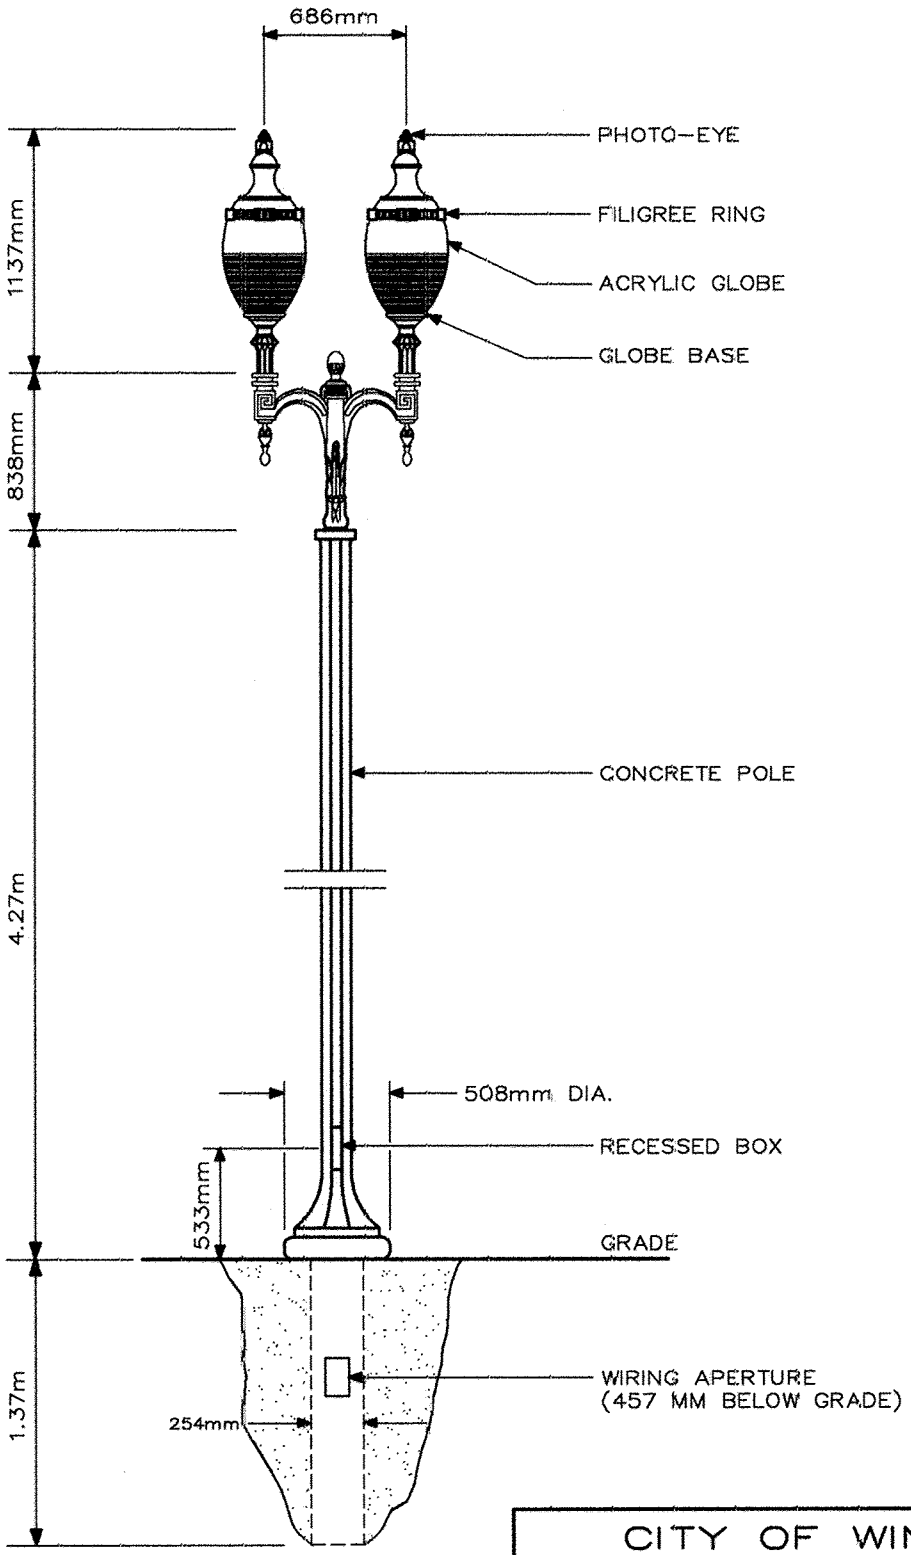

CITY OF WINDSOR

DEPARTMENT OF PUBLIC WORKS

ORNAMENTAL STREET LIGHT
DOUBLE LUMINAIRE (TYPE III)

DR'N BY : T.FRICKEY	DATE : APRIL/94
REVISION :	CH'KD BY : G.R. ADAMS
CH'KD BY : L.E.B.	PASSED BY :

COMMISSIONER OF WORKS

AS-522