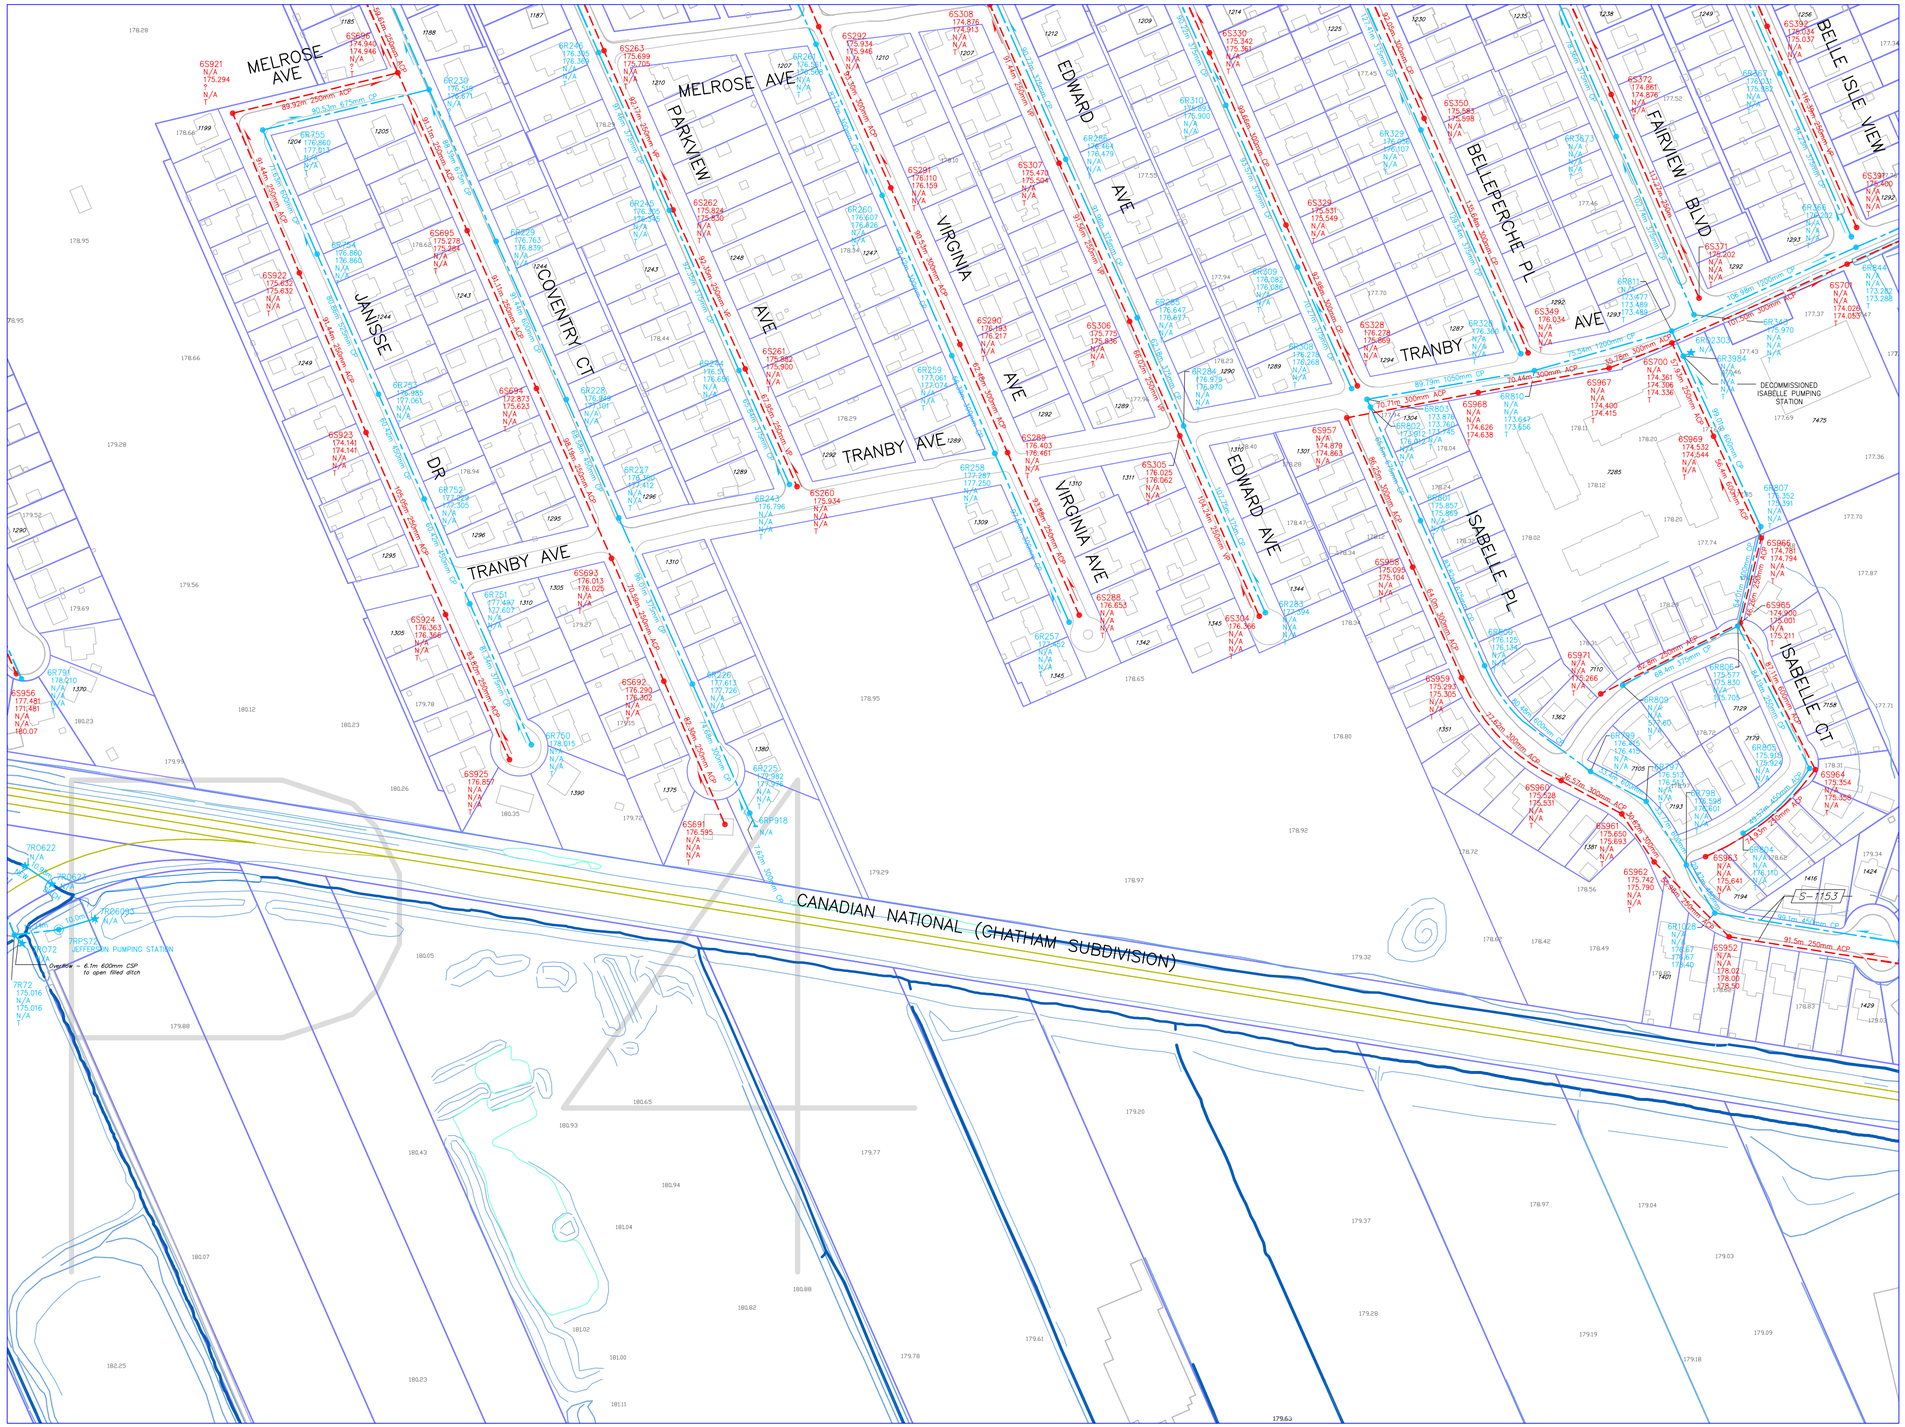

NOTE:
THE INFORMATION ON THIS PLAN IS COMPILED FROM VARIOUS SOURCES, AND SHOULD BE VERIFIED PRIOR TO USE.

Table of Revisions

P4			
Number	Revision	Date	By
0.	Revised	01-04-19	
	Revised	03-07-04	
	Revised	Oct. 2003	WR/JC
	Revised	June 2004	WR/JC
	Revised	June 2005	WR/JC
	Revised	June 2007	WR

The Corporation of the City of Windsor

Public Works, Engineering & Projects

GEOMATICS PUBLIC WORKS WINDSOR

SEWER ATLAS

SCALE

25m 10 0 25 50 75 100 125 150m

HORIZONTAL 1 : 2000

SANITARY SEWER
STORM SEWER
COMBINED SEWER
SANITARY / STORM — PROPOSED OR AS BUILT INFO N/A
ASSESSMENT LOT
R.O.W.
S-1000 — CONSTRUCTION DWG NUMBER

Type: S=Sanitary R=Storm C=Combined
Ward
Manhole Location
7R0000 — Manhole Number
N/A — North Invert
N/A — South Invert
190.00 — East Invert
190.00 — West Invert
T — Top Elevation
Pipe Length — 100.85m 1200mm CP — Pipe Size / Pipe Material

Type: Typical Dual Manhole
Ward
Manhole Location
7D0000 — Manhole Number
N/A — North Invert
N/A — South Invert
190.00 — East Invert
190.00 — West Invert
T — Top Elevation
Storm
Sanitary

03	P3	Q3
04	**P4**	Q4
05	P5	Q5